



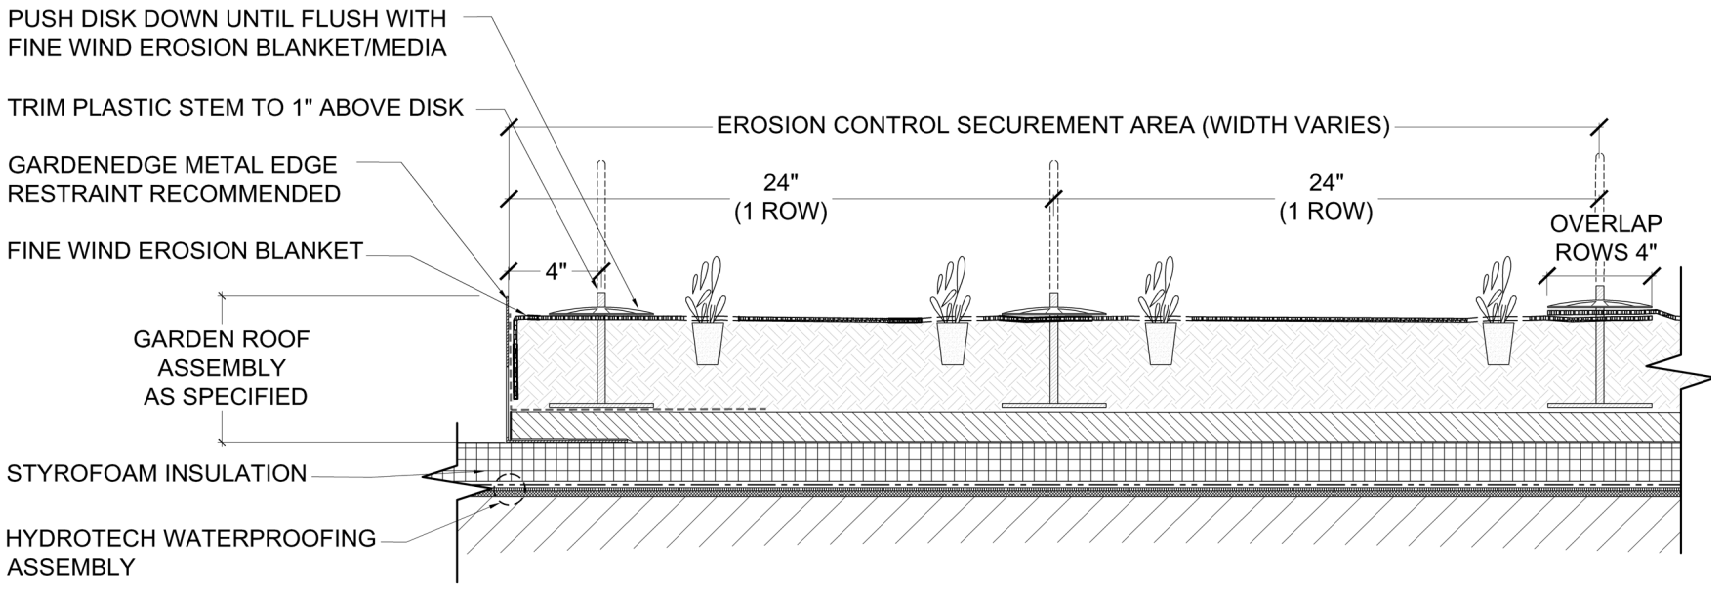


DISK ANCHOR SECUREMENT

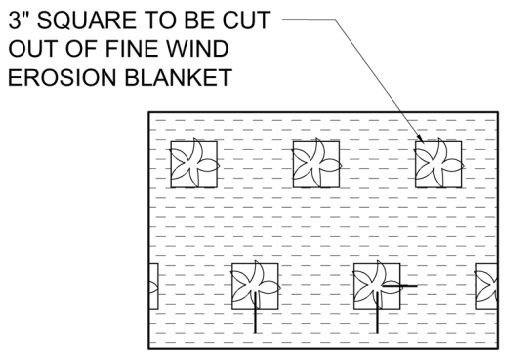

PLANT INSTALLATION

- NOTE:
1. FINE WIND EROSION BLANKET MUST BE TUCKED INSIDE EDGING MATERIAL AND ROLLS OVERLAPPED 4" MINIMUM. ANCHOR OVERLAP WITH DISK ANCHORS.
 2. EROSION CONTROL SECUREMENT AREA VARIES BASED ON WIND UPLIFT REQUIREMENTS. FOR WIND UPLIFT REQUIREMENTS CONSULT HYDROTECH.
 3. RECOMMENDED SPACING OF PLUGS ARE 8" ON CENTER.

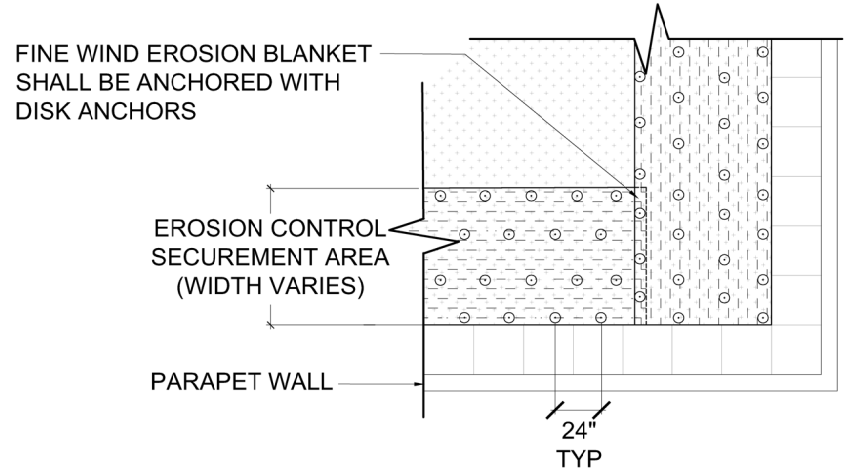

LAYOUT AND ANCHORING

DISK ANCHOR GUIDELINES FOR FINE WIND EROSION BLANKET

BUILDING TRUST

312-337-4998

hydrotechusa.com



SCALE:

N.T.S.

DATE:

07/25

FILE NO.:

DRW. NO.:

G-6A

AS A MEMBRANE MANUFACTURER, SIKKA CORPORATION ("SIKKA") REVIEWS DETAILS PREPARED BY THE CONSULTANT, ARCHITECT AND/OR ENGINEER FOR THE PURPOSE OF DETERMINING IF A SIKKA WARRANTY MAY ISSUE FOR THE PROJECT. THIS REVIEW IS NOT TO BE CONSTRUED AS APPROVAL OF DETAILS BY SIKKA AND IS NOT BEING CONDUCTED IN LIEU OF SOUND ENGINEERING AND ARCHITECTURAL PRACTICES AND JUDGMENT AND SHOULD NOT BE RELIED UPON FOR THAT PURPOSE. SIKKA CORPORATION ASSUMES NO LIABILITY WITH RESPECT TO THE DESIGN OF THE ROOFING OR WATERPROOFING SYSTEM, THE ARCHITECT, CONSULTANT AND/OR ENGINEER OR DESIGN PROFESSIONAL FOR A PARTICULAR PROJECT BEARS THE SOLE RESPONSIBILITY FOR THE DESIGN OF THE ROOFING OR WATERPROOFING SYSTEM, FOR THE PREPARATION AND APPROVAL OF THE DETAILS AND SHOP DRAWINGS, AND FOR DETERMINING THEIR SUITABILITY FOR A PARTICULAR PROJECT OR APPLICATION. WHILE SIKKA PROVIDES GENERAL INSTRUCTIONS FOR THE INSTALLATION OF ITS MEMBRANE AS WELL AS TRAINING FOR SIKKA AUTHORIZED APPLICATORS, THE MEANS AND METHODS USED BY THE CONTRACTOR FOR SURFACE PREPARATION AS WELL AS THE MEANS AND METHODS EMPLOYED BY THE CONTRACTOR IN THE INSTALLATION OF THE SIKKA MEMBRANE ARE THE RESPONSIBILITY OF THE CONTRACTOR. ALL SALE OF SIKKA PRODUCTS AND SERVICES ARE SUBJECT TO SIKKA'S TERMS AND CONDITIONS OF SALE AVAILABLE AT HYDROTECHUSA.COM.